north west (front) elevation 1:100

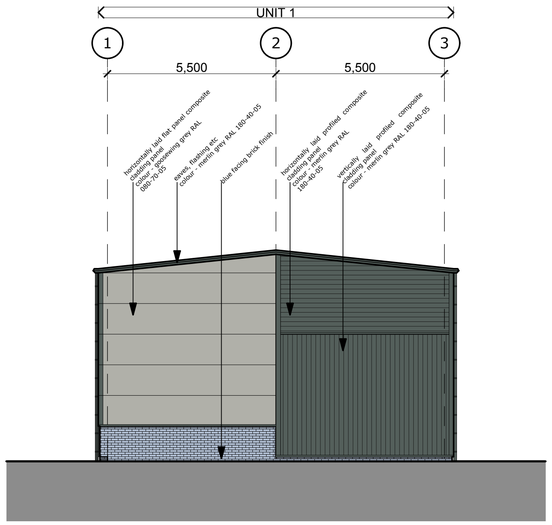

south west (side) elevation 1:100

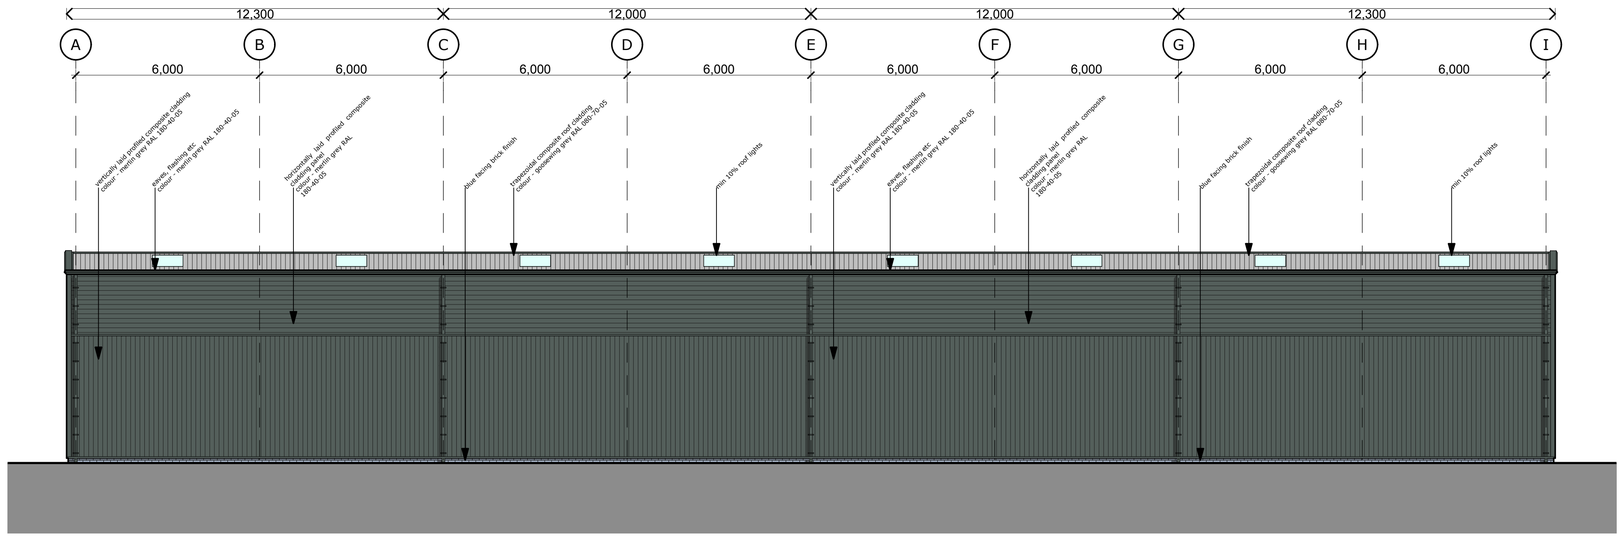

south east (rear) elevation 1:100

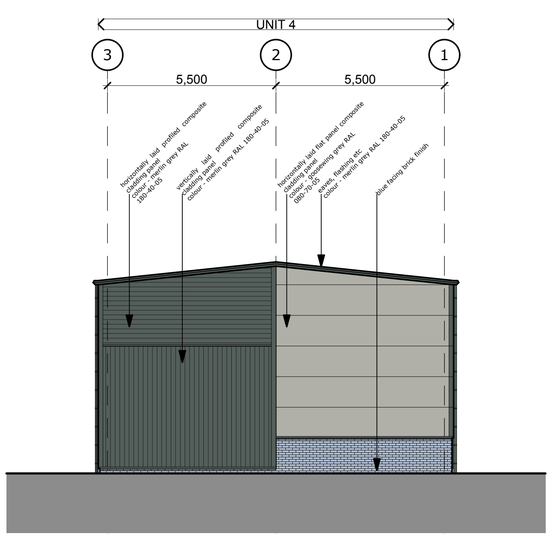

north east (side) elevation 1:100

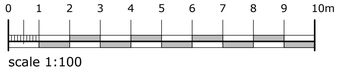

scale 1:100

supashed™
DERBY